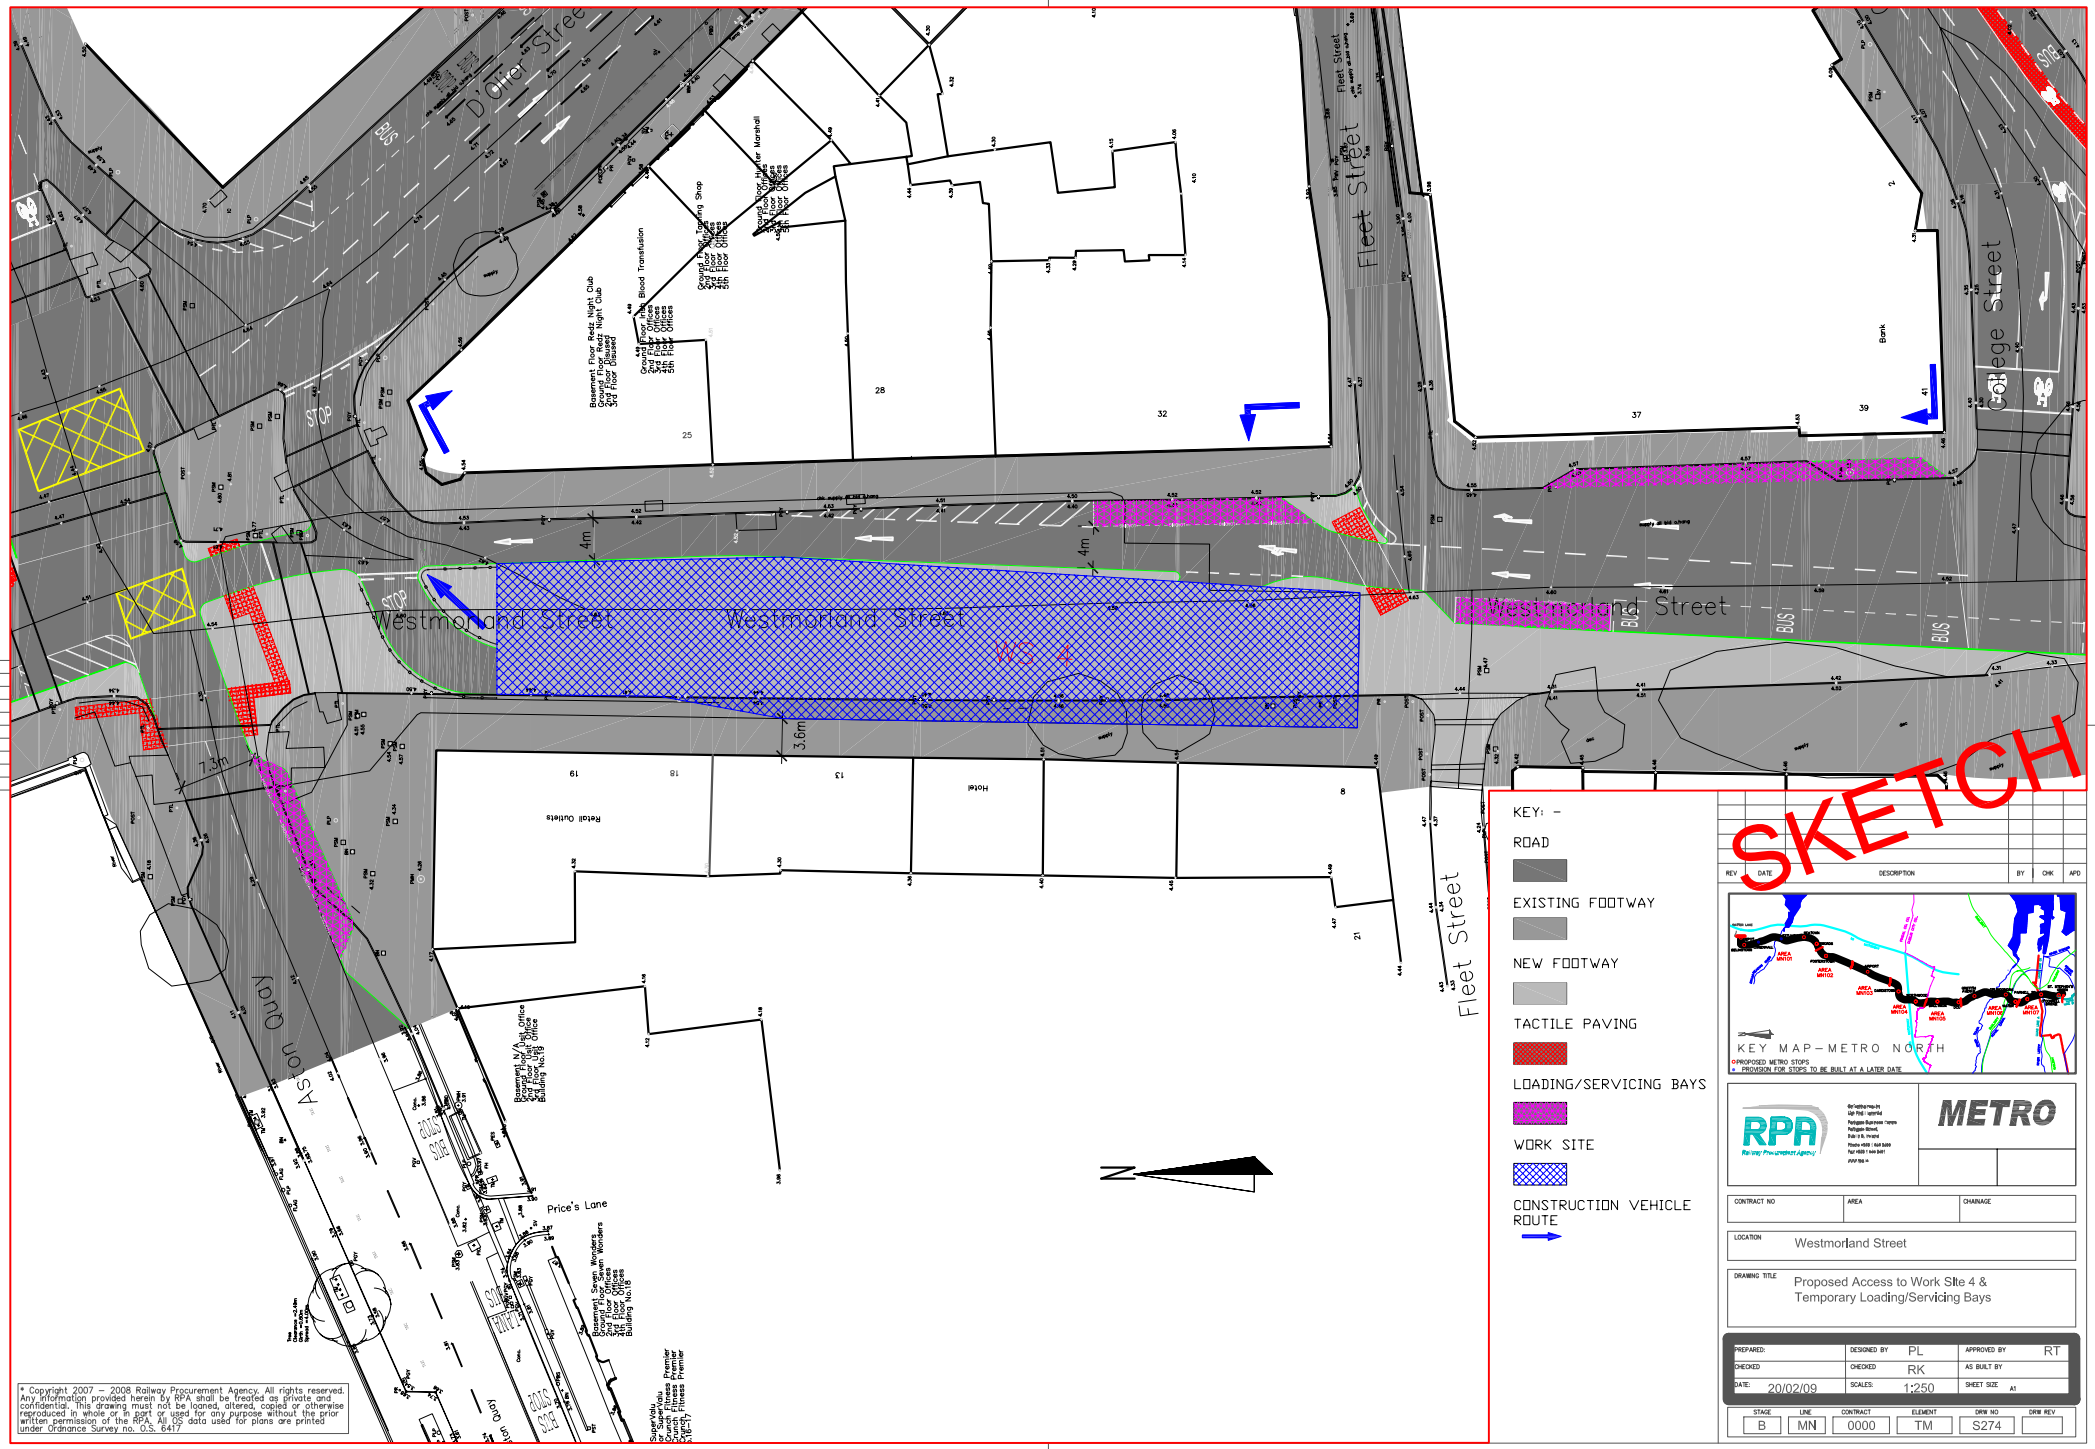

* Copyright 2007 – 2008 Railway Procurement Agency. All rights reserved. Any information provided herein by RPA shall be treated as private and confidential. This drawing must not be loaned, altered, copied or otherwise reproduced in whole or in part or used for any purpose without the prior written permission of the RPA. All OS data used for plans are printed under Ordnance Survey no. O.S. 6417

KEY: –

ROAD

EXISTING FOOTWAY

NEW FOOTWAY

TACTILE PAVING

LOADING/SERVICING BAYS

WORK SITE

CONSTRUCTION VEHICLE ROUTE

SKETCH

REV	DATE	DESCRIPTION	BY	CHK	APD

RPA Railway Procurement Agency

Rail Systems Group Ltd
Lap Ring - Ignatyfield
Pontygwyn Business Centre
Pontygwyn Street,
Risca - S. Wales
Phone +000 1 000 0000
Fax +000 1 000 0001
www.rpa.ie

METRO

CONTRACT NO	AREA	CHAINAGE

LOCATION: Westmorland Street

DRAWING TITLE: Proposed Access to Work Site 4 & Temporary Loading/Servicing Bays

PREPARED:	DESIGNED BY PL	APPROVED BY RT
CHECKED	CHECKED RK	AS BUILT BY
DATE: 20/02/09	SCALES: 1:250	SHEET SIZE A1

STAGE	LINE	CONTRACT	ELEMENT	DRW NO	DRW REV
B	MN	0000	TM	S274	