LOCATION PLAN
SCALE 1:500

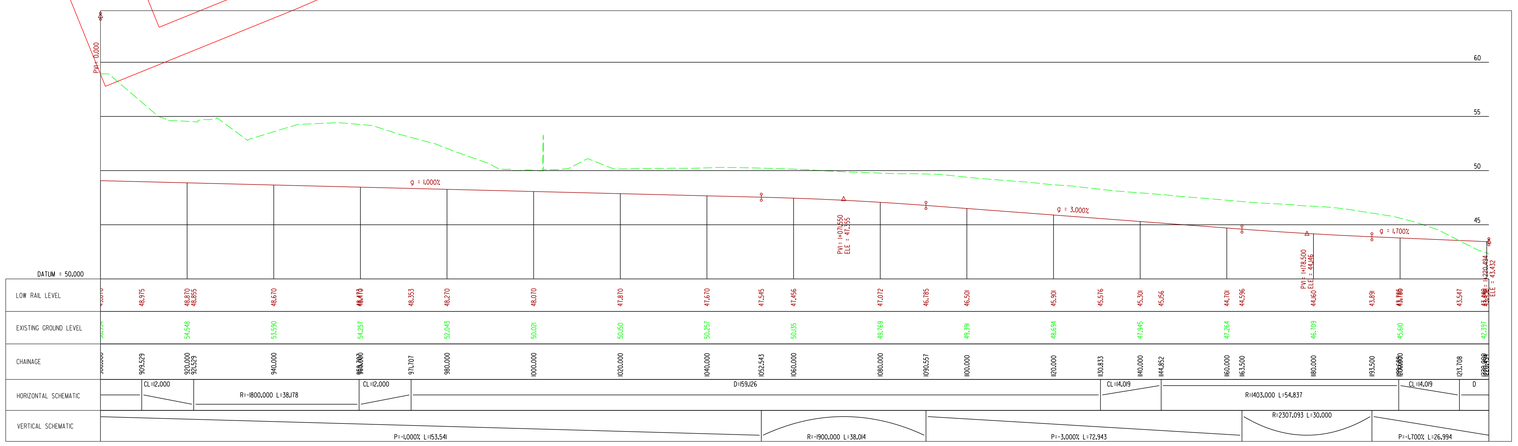

PROFILE SCALE HS:500 VS:200

OCS NOTES
O.H.L.E. BUILDING FIXING
PROPOSED OVER HEAD LINE EQUIPMENT (O.H.L.E.)
POSITIONS OF POLES AND FIXINGS SUBJECT TO SITE CONDITIONS AND DESIGN DEVELOPMENT
O.H.L.E. POLES

METRO TRACK
METRO TRACK CENTRE LINE
ROAD MARKINGS
PROPOSED KERB
ADJACENT DEVELOPEMENT
SWEPT PATH
EXTENT OF 1:500 SURVEY
CARRIAGEWAY BARRIERS
BLESSINGTON ROAD REALIGNMENT
GENERAL NOTES
FOOTPATH
CARRIAGEWAY NOTES

METRO STOP
FUTURE METRO STOP

© Copyright 2007 - 2009 Railway Procurement Agency. All rights reserved.
Any information provided herein by RPA shall be treated as private and confidential. This drawing must not be loaned, altered, copied or otherwise reproduced in whole or in part or used for any purpose without the prior written permission of the RPA.
All OS data used for plans are printed under Ordnance Survey no. G.S. 6417

GENERAL NOTES
1.ALL DIMENSIONS ARE IN METRES UNLESS OTHERWISE SPECIFIED
2.THE DRAWING SHOWS INDICATIVE LAYOUT ONLY
3.THE HIGHWAY LAYOUT, TRAFFIC SIGNALS, PEDESTRIAN SIGNALS AND ROAD MARKINGS ARE INDICATIVE ONLY
4.SCHEME SUBJECT TO TRAFFIC MODELLING AND DETAILED DESIGN
5.THE BASE MAP MAY NOT INCORPORATE ALL RECENT/ ONGOING DEVELOPMENTS AND THEIR PLACEMENT IS INDICATIVE ONLY UNLESS OTHERWISE STATED
6.CHAINAGE DIRECTION IS FROM SOUTH TO NORTH

"The information contained herein has been provided by RPA but does not purport to be comprehensive or final. Recipients should not rely on the information. Neither RPA nor any of its directors, officers, employees, agents, stakeholders or advisers make any representation or warranty as to, or accept any liability or responsibility in relation to, the adequacy, accuracy, reasonableness or completeness of the information provided as part of this Document or any matter on which the information is based (including but not limited to loss or damage arising as a result of reliance by recipients on the information or any part of it). Any liabilities are hereby expressly disclaimed."

REV	DATE	DESCRIPTION	BY	CHK	APD
B01	11/2009	ISSUED FOR INTERNAL REVIEW ONLY	RPA	PH	HF

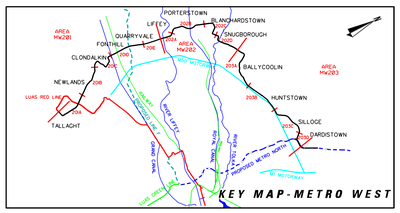

RPA Railway Procurement Agency
Grúamhaireacht Um Fhóll Iarnród
Parkgate Business Centre
Parkgate Street,
Dublin 8, Ireland
Phone +353 1 646 3400
Fax +353 1 646 3401
www.rpa.ie

METRO

CONTRACT NO	AREA	CHAINAGE
MW-0000	201E	900-1220

LOCATION
QUARRYVALE - N4

DRAWING TITLE
PUBLIC CONSULTATION DRAWINGS

PREPARED: DCT		DESIGNED BY RPA		CO-ORD CHECK AS	
CHECKED FOB		CHECKED PH		APPROVED BY HF	
DATE: NOV 09	A0	SCALES: 1:500 A0 1:1000 A2		AS BUILT BY	

STAGE	LINE	CONTRACT	ELEMENT	DRW NO	DRW REV
B	MW	0000	PR	1023	B01